
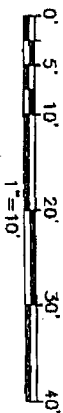


LEGEND

CO	SEWER CLEANOUT
3P	WATER SPOUT
⊗	POWER POLE
— · —	BUILDING SETBACK LINE
— X —	FENCE
— P —	OVERHEAD POWER LINE
E	ELECTRIC SERVICE PANEL
+	ACCESS TO WATER TREATMENT SYSTEM
	UNITED COMMON ELEMENT

Areas on subject property not specified by hatch type or unit number are common elements.

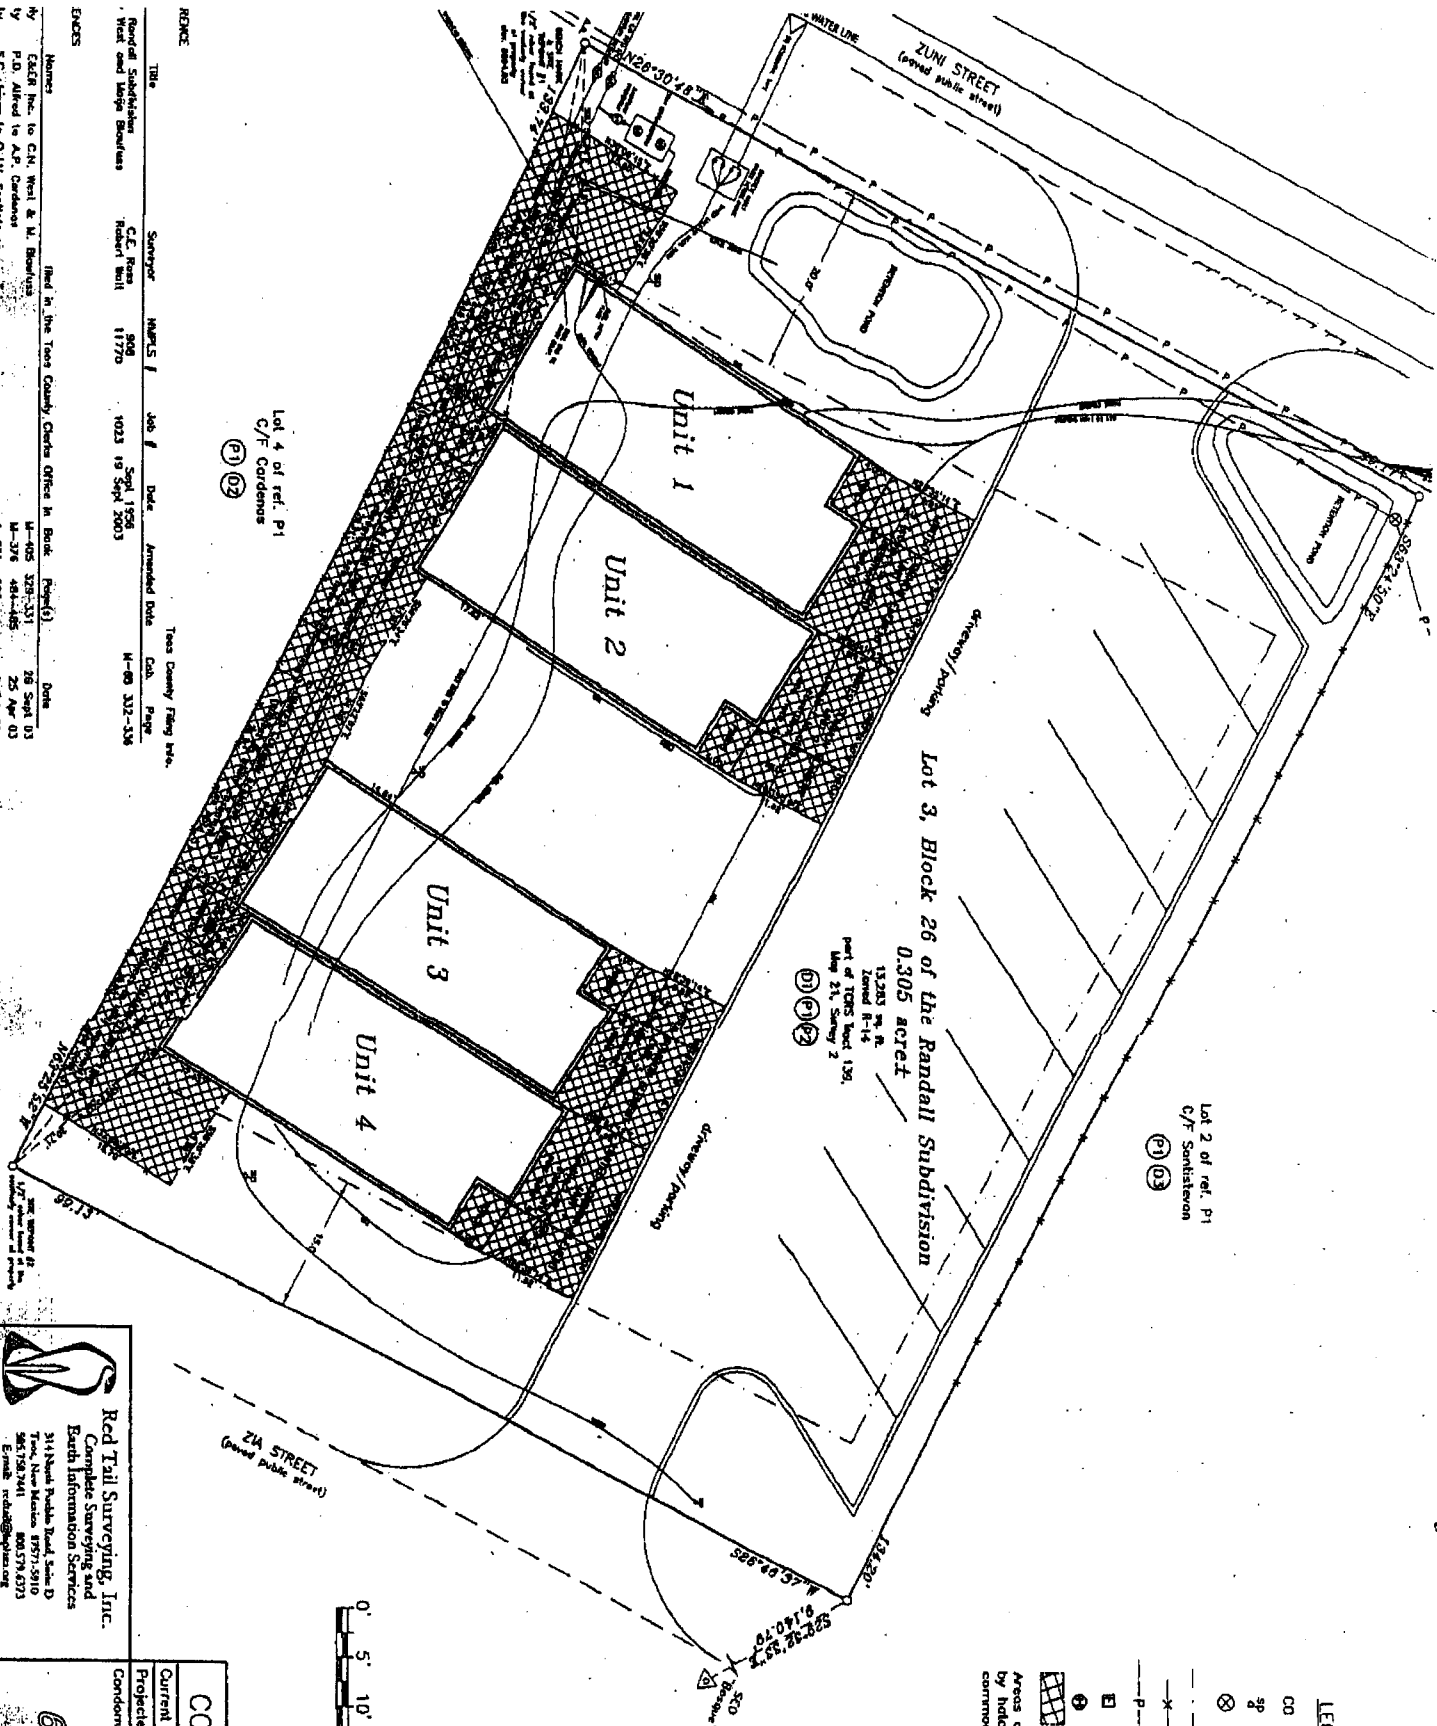

Sheet 2 of 4

CONDOMINIUM SURVEY

Current owner: Cady West

Projected Section 17, T 25 N, R 13 E, NMR
Condominium survey prepared for:


Cody West
609 Zuni Street
Overall Plat




Red Tail Surveying, Inc.
*Complete Surveying and
 Earth Information Services*

3141 Noyah Poulton Road, Suite D
 Toluca, New Mexico 87571-5910
 505.758.7441 800.578.6373
 E-mail: redtail@earthlink.org

609 ZUNI

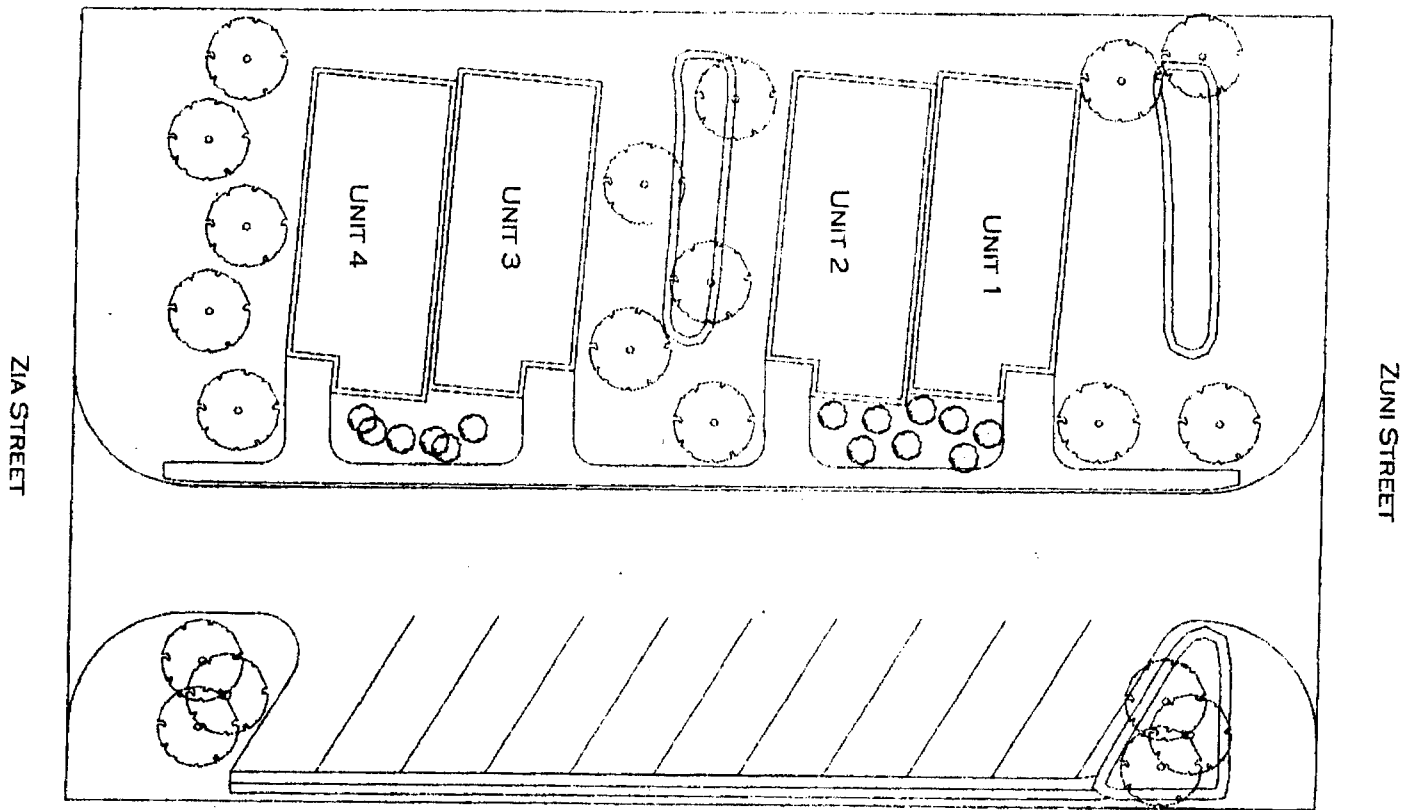

SITE PLAN

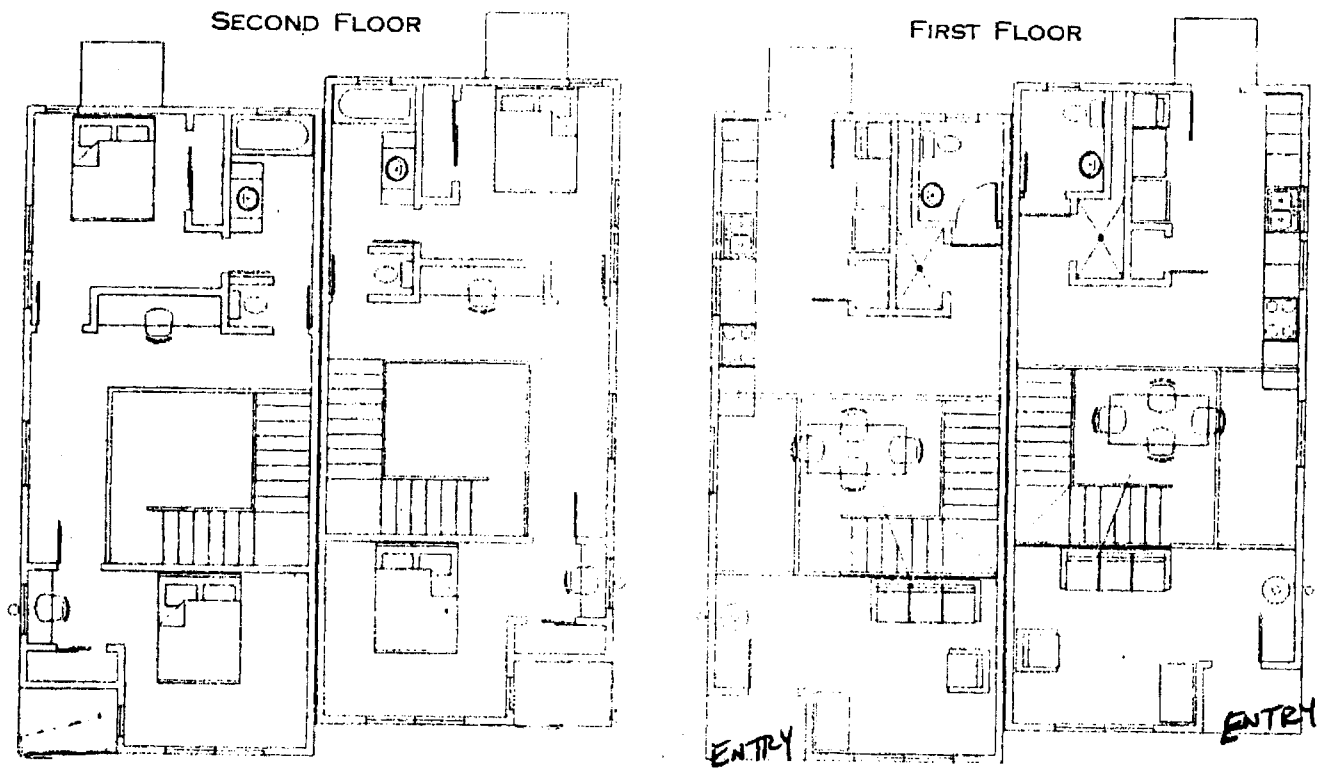

FLOOR PLAN