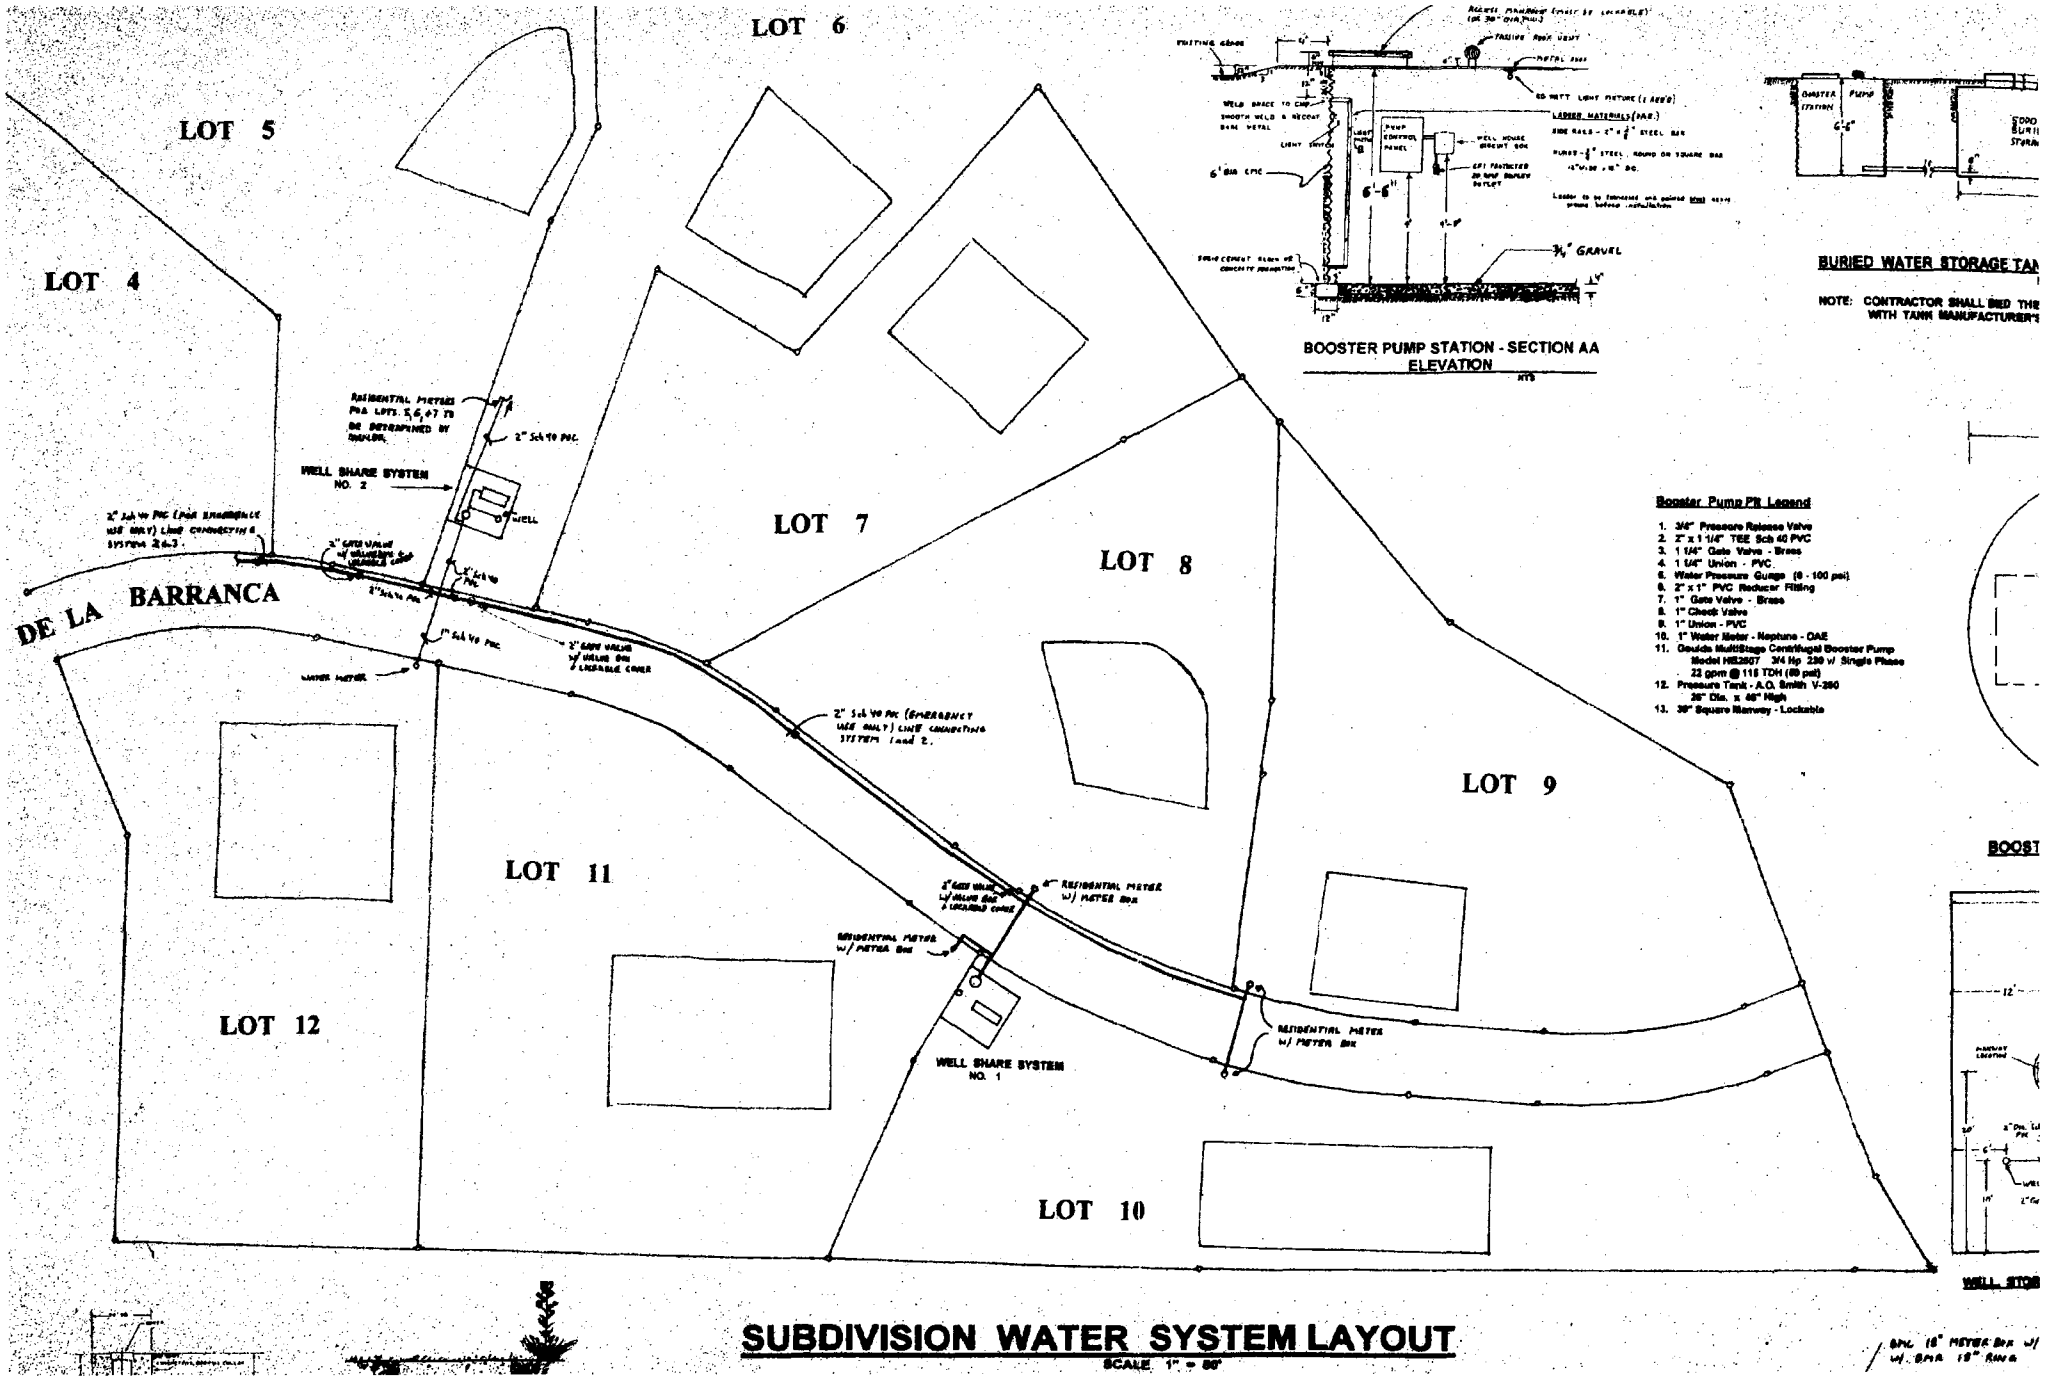
LOT 6
LOT 5
LOT 4
LOT 7
LOT 8
LOT 9
LOT 10
LOT 11
LOT 12
DE LA BARRANCA
WELL SHARE SYSTEM NO. 2
WELL SHARE SYSTEM NO. 1
WELL
2" Sch 40 PVC
1" Sch 40 PVC
WATER METER
RESIDENTIAL METER W/ METER BOX
BOOSTER PUMP STATION - SECTION AA ELEVATION
BURIED WATER STORAGE TAN
NOTE: CONTRACTOR SHALL BID THE WITH TANK MANUFACTURER'S
Booster Pump Pit Legend
1. 3/4" Pressure Release Valve
2. 2" x 1 1/4" TEE Sch 40 PVC
3. 1 1/4" Gate Valve - Brass
4. 1 1/4" Union - PVC
5. Water Pressure Guage (0 - 100 psi)
6. 2" x 1" PVC Reducer Fitting
7. 1" Gate Valve - Brass
8. 1" Check Valve
9. 1" Union - PVC
10. 1" Water Meter - Neptune - OAE
11. Goulds MultiStage Centrifugal Booster Pump Model HS2507 3/4 hp 230 v/ Single Phase - 22 gpm @ 115 TDH (60 psi)
12. Pressure Tank - A.O. Smith V-260 26" Dia. x 46" High
13. 36" Square Manway - Lockable
BOOST
WELL STOR
SUBDIVISION WATER SYSTEM LAYOUT
SCALE 1" = 50'

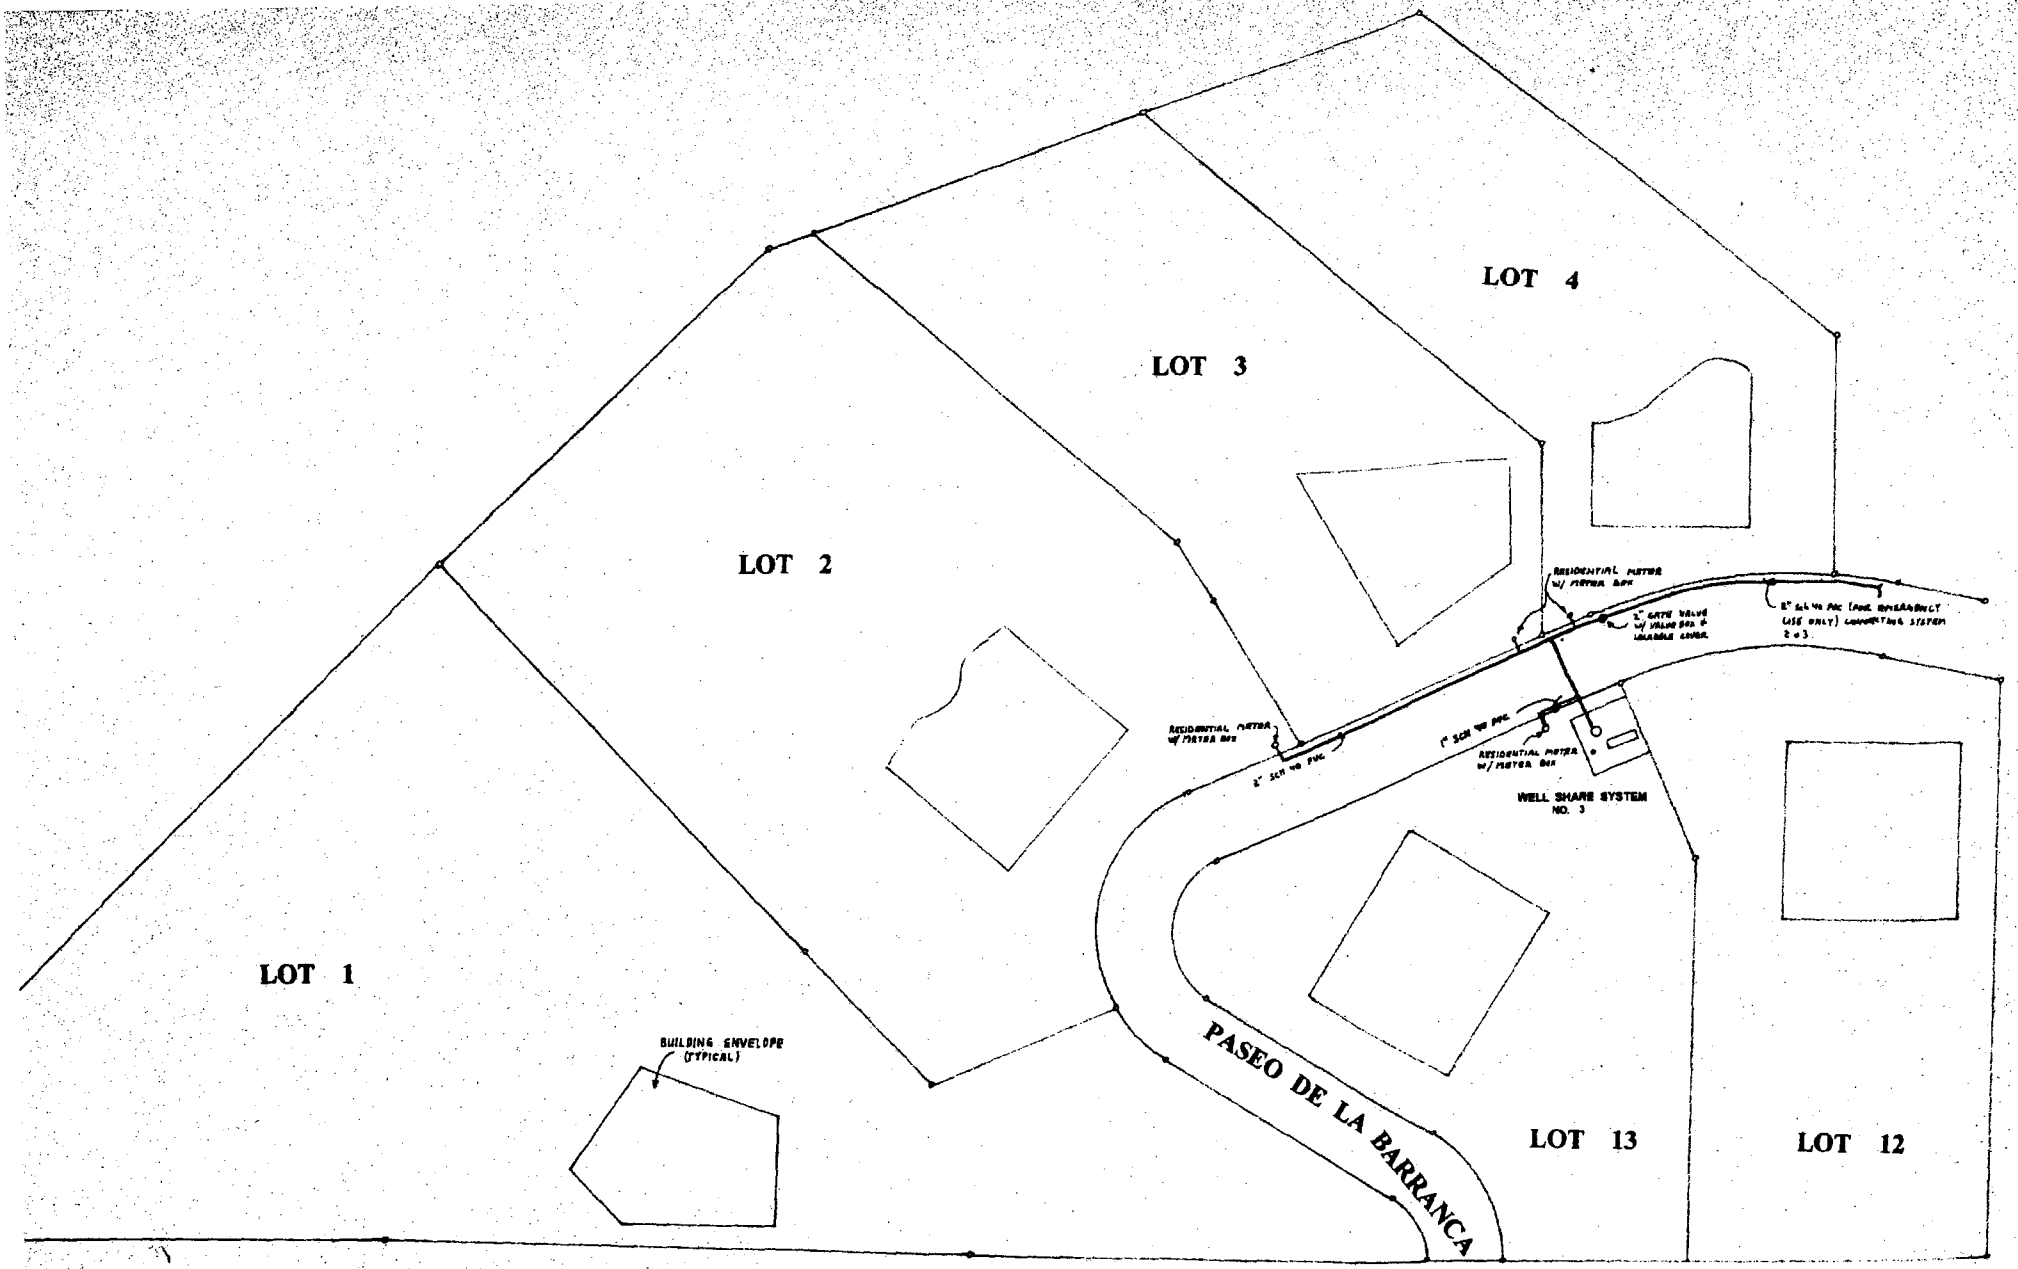

SUBDIVISION WATER SYSTEM LAYOUT

SCALE 1" = 60'